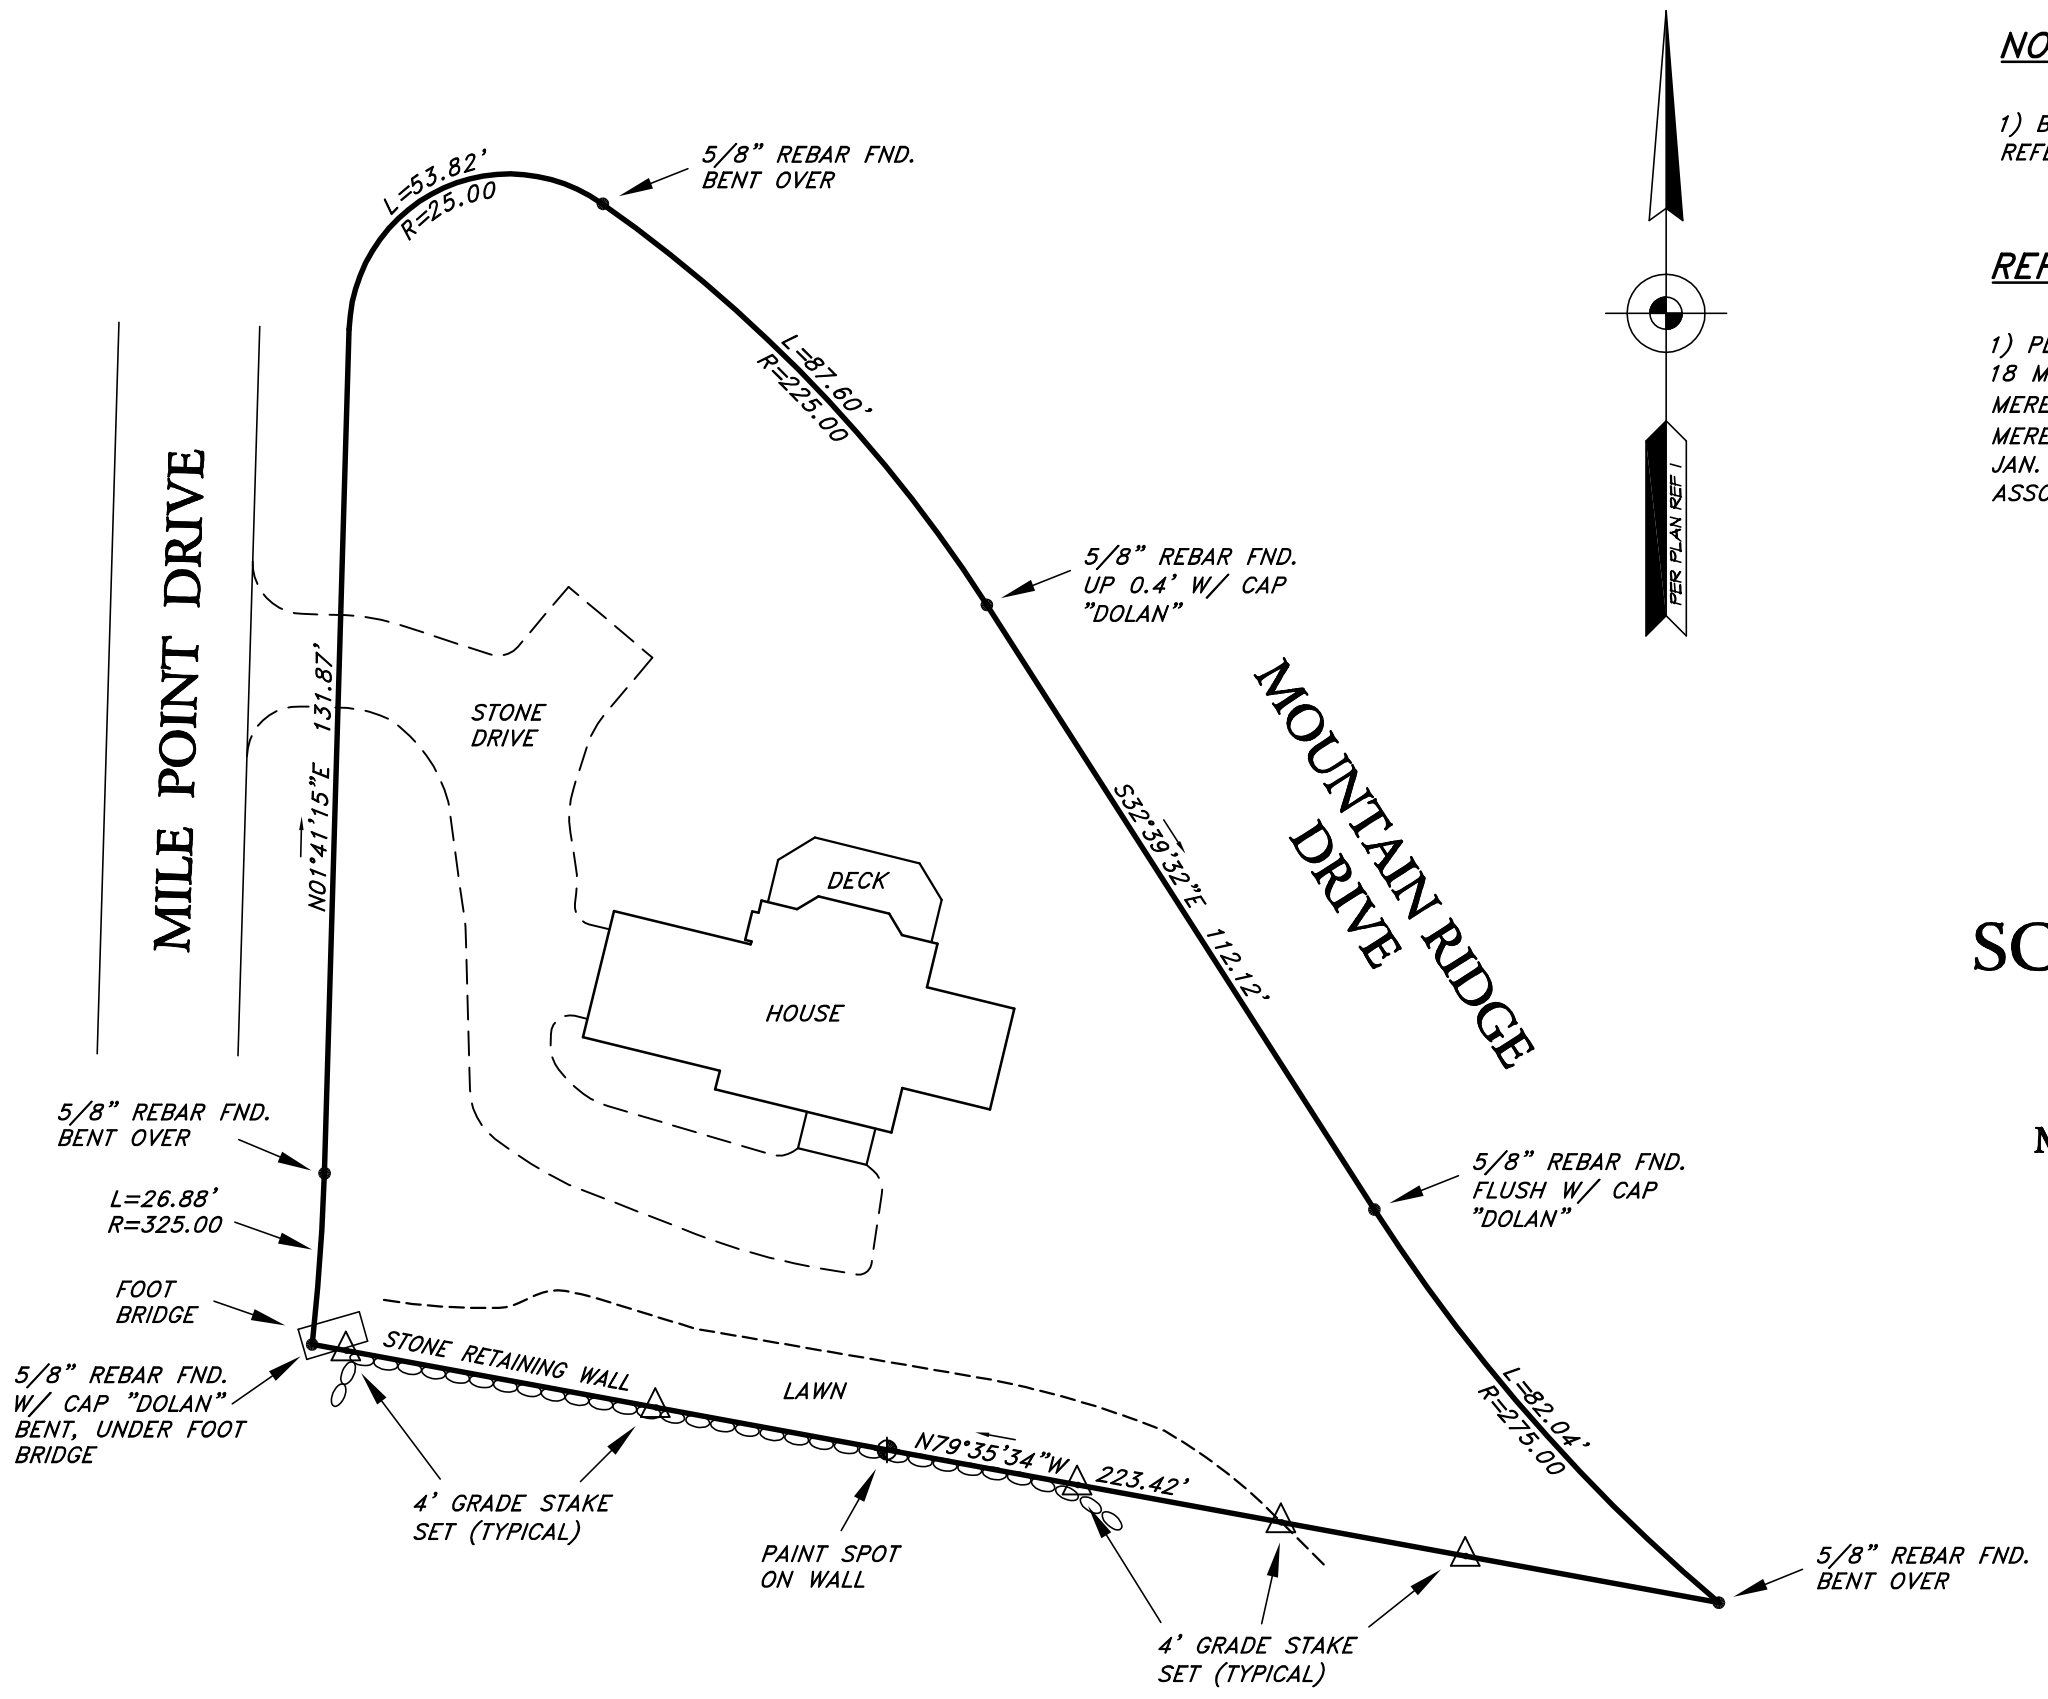


NOTES:

1) BOUNDARY INFORMATION SHOWN TAKEN FROM PLAN REFERENCE #1.

REFERENCE PLANS:

1) PLAN TITLED "SUBDIVISION PLAN OF LAND PREPARED FOR 18 MILE POINT DRIVE REALTY TRUST, LAKE RIDGE ON MEREDITH BAY, (TAX MAP S-17 LOT 18, MILE POINT DRIVE, MEREDITH, BELKNAP COUNTY, NH" SCALE 1" = 50', DATED JAN. 24, 2000, REVISED THRU 6-15-04. BY DAVID M. DOLAN ASSOC. P.C.

PLOT PLAN

PREPARED FOR

SCOTT D. & MAXINE S. SIEGLER

MILE POINT DRIVE

MEREDITH (BELKNAP COUNTY) NH

SCALE 1" = 30'

MAY 16, 2018

JOB NO. 15-362

